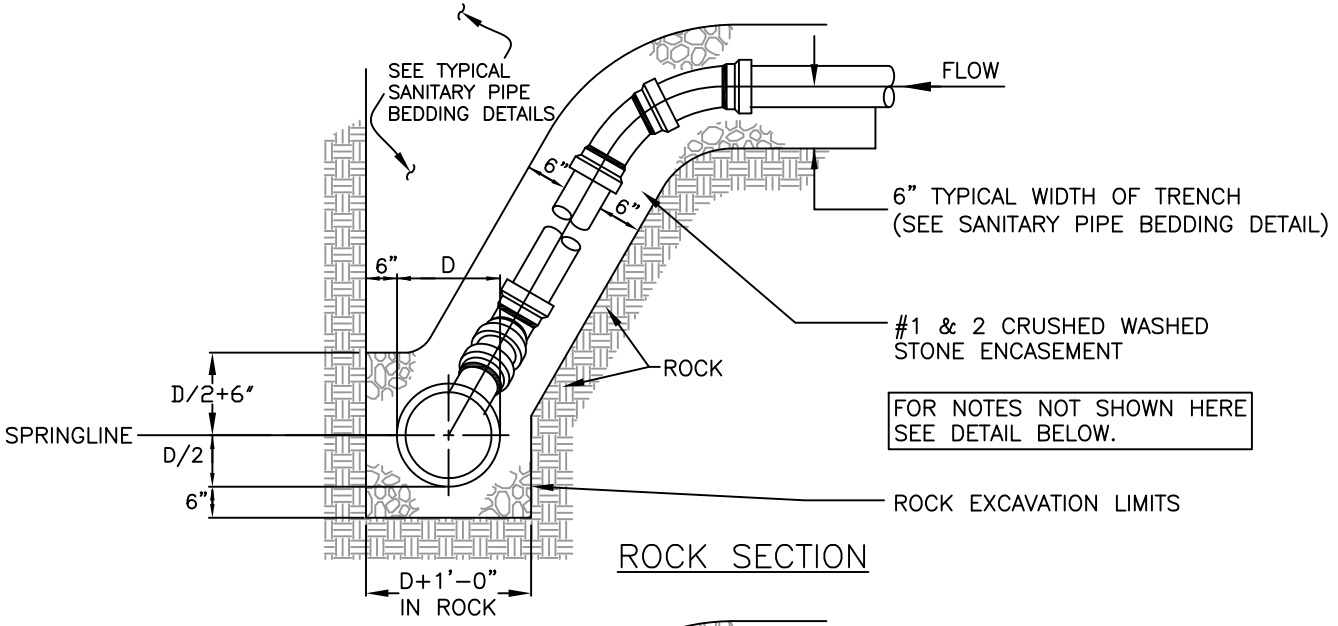

ROCK SECTION

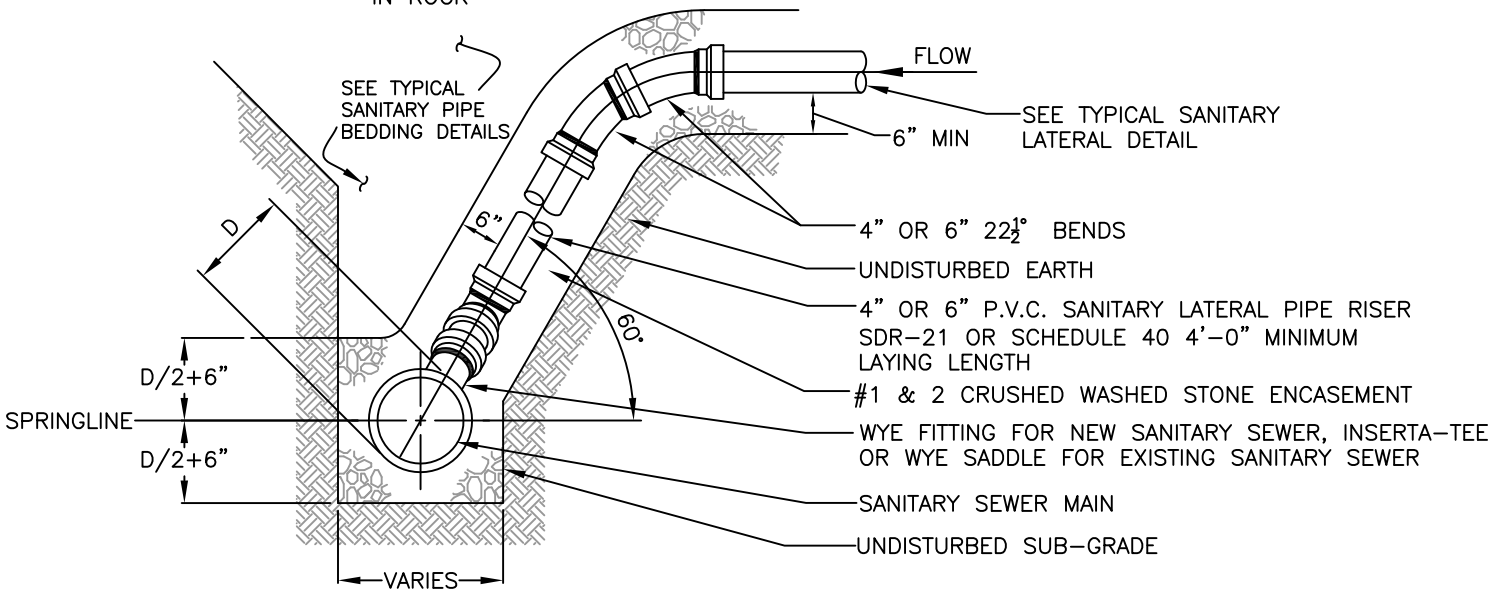

EARTH EXCAVATION

TOWN OF HENRIETTA

SANITARY LATERAL RISER DETAIL

SCALE: N.T.S.

DATE: 11/15/2011

SA-06

\\Oserver\user folders\Town Projects\AutoCAD Projects\Non-Town Wide\Details\Sanitary\(SA-06)SanitaryLateralRiser.dwg